

a1.b


BENTONVILLE HIGH SCHOOL

SECOND FLOOR PLAN

SCALE: 1" = 50'

FIRST FLOOR PLAN



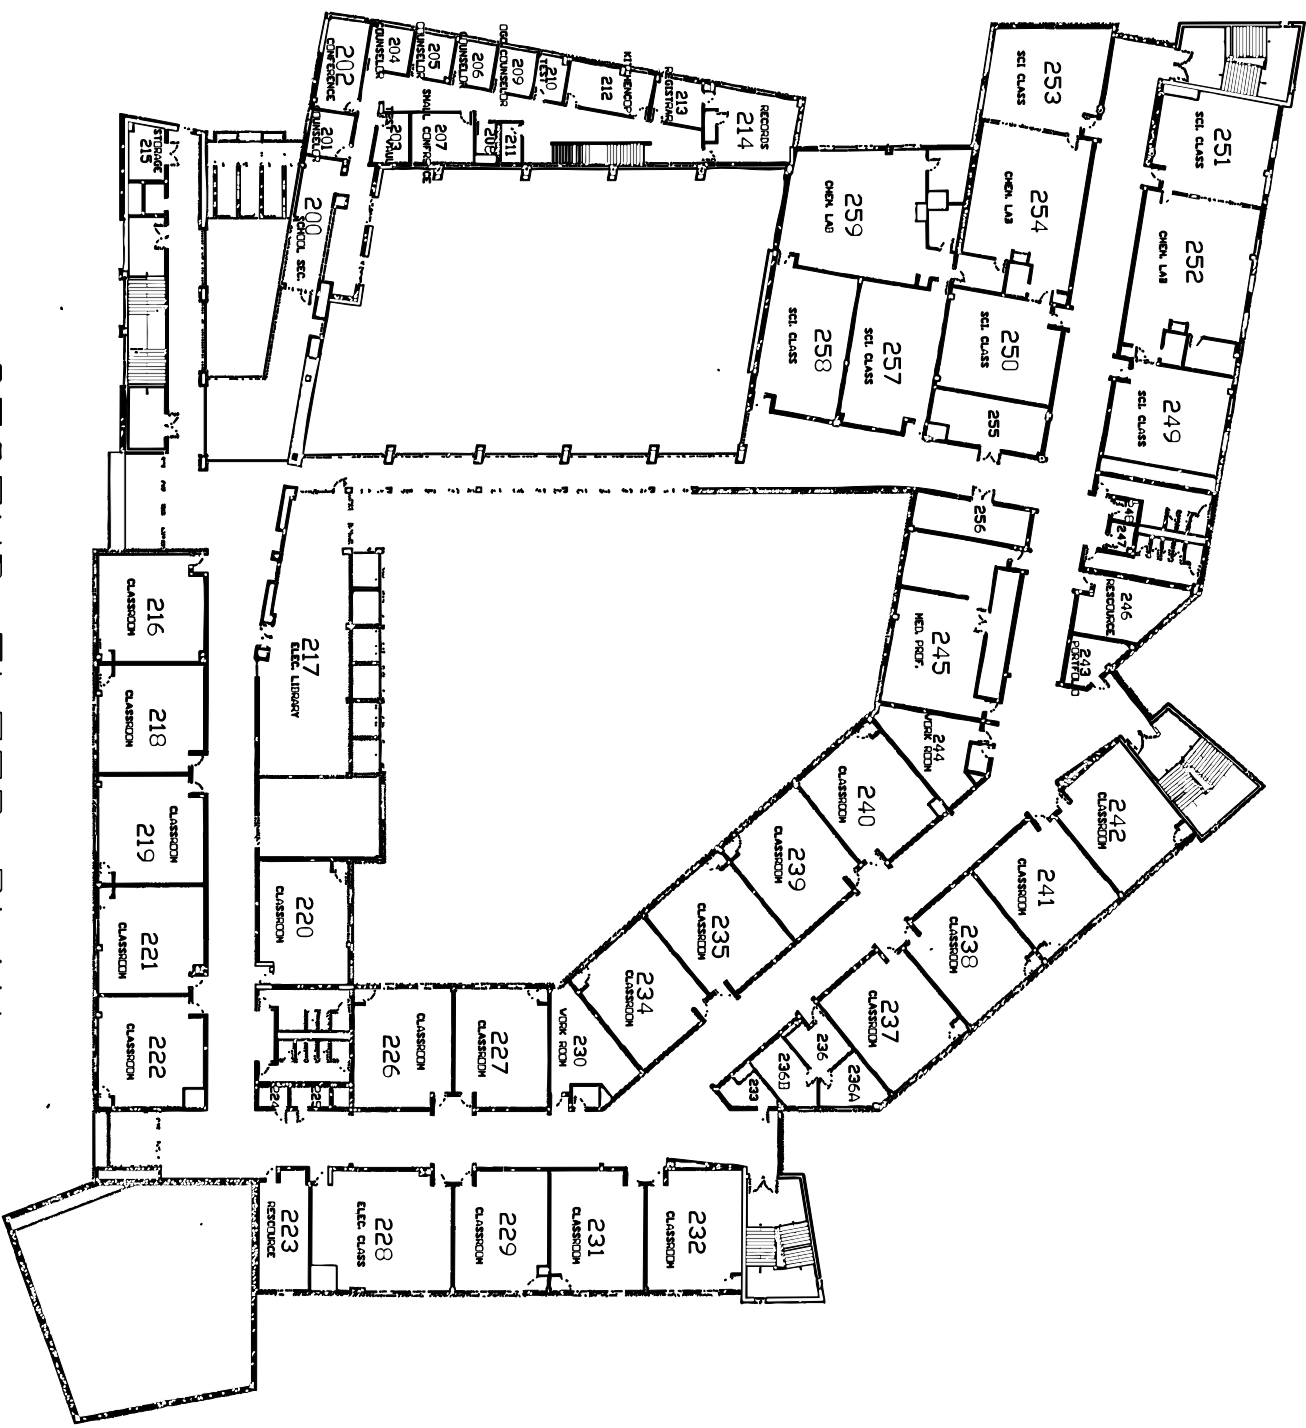

SECOND FLOOR PLAN



THIRD FLOOR PLAN